


THE BODY SHOP FITNESS CENTERS REMODEL PROJECT

803 N. WHITLEY DR.
FRUITLAND, ID 83619

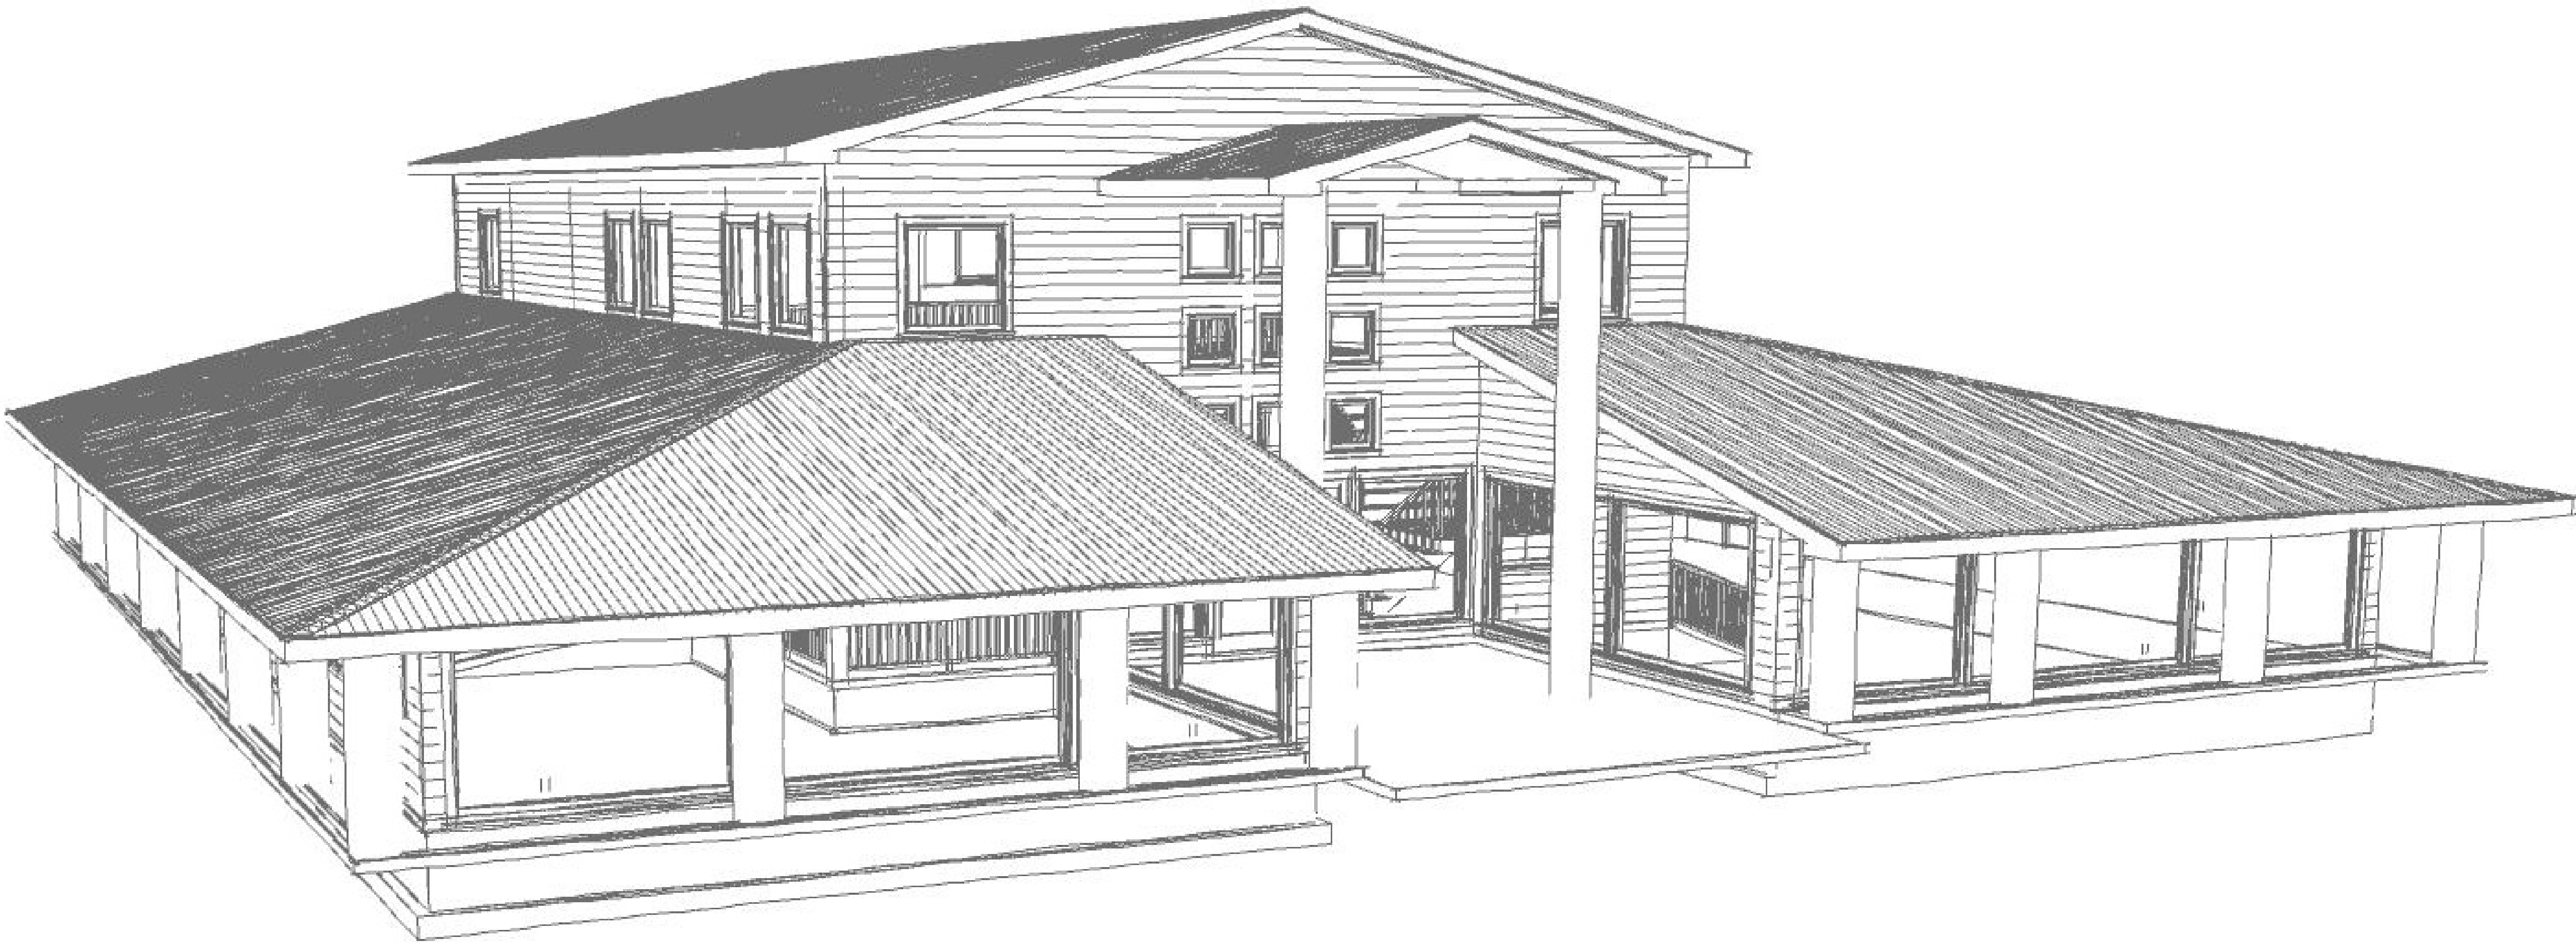

REVISION TABLE	
NUMBER	DESCRIPTION

The Body Shop Fitness Centers
Jim & Anita Smith
803 N. Whitley Dr.
Fruitland, ID 83619

PROJECT INFO

ARCHITECTURAL DESIGN & CONSTRUCTION BY:



TIMBERLINE
BUILDING COMPANY

DATE:
1/15/15

SCALE:

SHEET:
1



FRONT ELEVATION



REAR ELEVATION

REVISION TABLE		REVISION BY	DESCRIPTION
NUMBER	DATE		

The Body Shop Fitness Centers
Jim & Anita Smith
803 N. Whitley Dr.
Fruitland, ID 83614

ELEVATIONS

ARCHITECTURAL DESIGN & CONSTRUCTION BY:

DATE:
1/15/15

SCALE:

SHEET:
2



LEFT ELEVATION



RIGHT ELEVATION

The Body Shop Fitness Centers
Jim & Anita Smith
803 N. Whitley Dr.
Fruitland, ID 83614

ARCHITECTURAL DESIGN & CONSTRUCTION BY:



ELEVATIONS

SHEET:

SCALE:

1/15/15

DATE:

3

ALL FOOTINGS TO REST ON CLEAN, FIRM UNDISTURBED SOIL.
STEP FOOTINGS A REQUIRED TO MAINTAIN REQUIRED DEPTH
BELOW FINISH GRADES.


CONCRETE STRENGTH,
3,000 PSI AT 28 DAYS FOR ALL SLABS. (FOUNDATION DESIGN
BASED ON 2,500 PSI).
3,000 PSI AT 28 DAYS FOR ALL OTHER CONDITION.
MAXIMUM SLUMP, 4"

USE ASTM A-615 GRADE 60 DEFORMED REINFORCING BARS
UNLESS NOTED OTHERWISE


CONCRETE EXPASION ANCHORS SHALL BE "SIMPSON WEDGE-ALL
STUD ANCHORS" OR ENGINEER APPROVED EQUAL. EPOXY TO BE
SIMPSON "SET" ADHESIVE OR APPROVED EQUAL.

INFILTRATION, ALL OPENINGS IN THE EXT. BLDG. ENVELOPE SHALL
BE SEALED AGAINST AIR INFILTRATION. THE FOLLOWING AREAS
MUST BE SEALED.

- * JOINTS AROUND WINDOW AND DOOR FRAMES
- * JOINTS BETWEEN WALL CAVITY AND WINDOW/DR. FME.
- * JOINTS BETWEEN WALL AND FOUNDATION
- * JOINTS BETWEEN WALL AND ROOF
- * JOINTS BETWEEN WALL PANELS
- * UTILITY PENETRATIONS THROUGH EXTERIOR WALLS

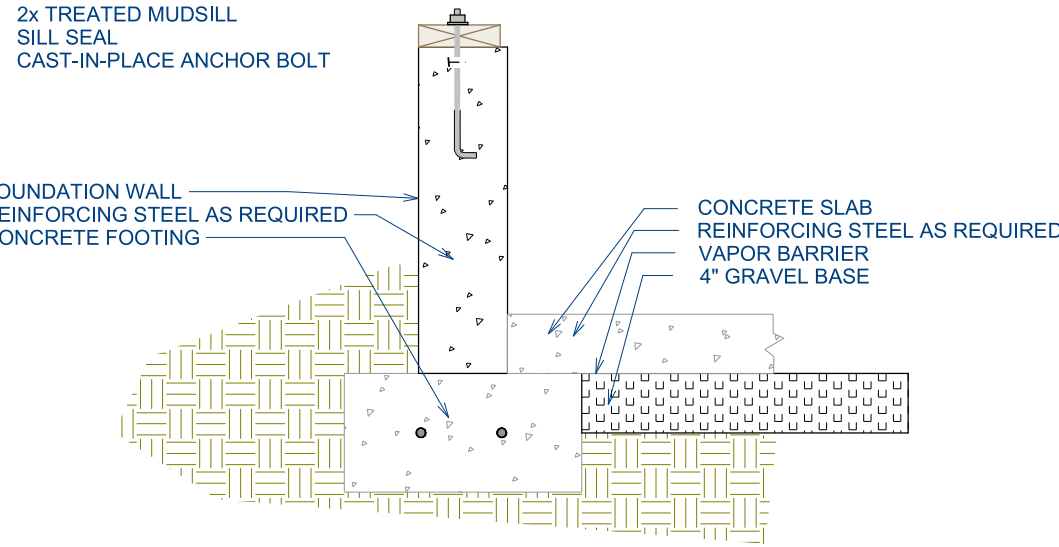

FOUNDATION

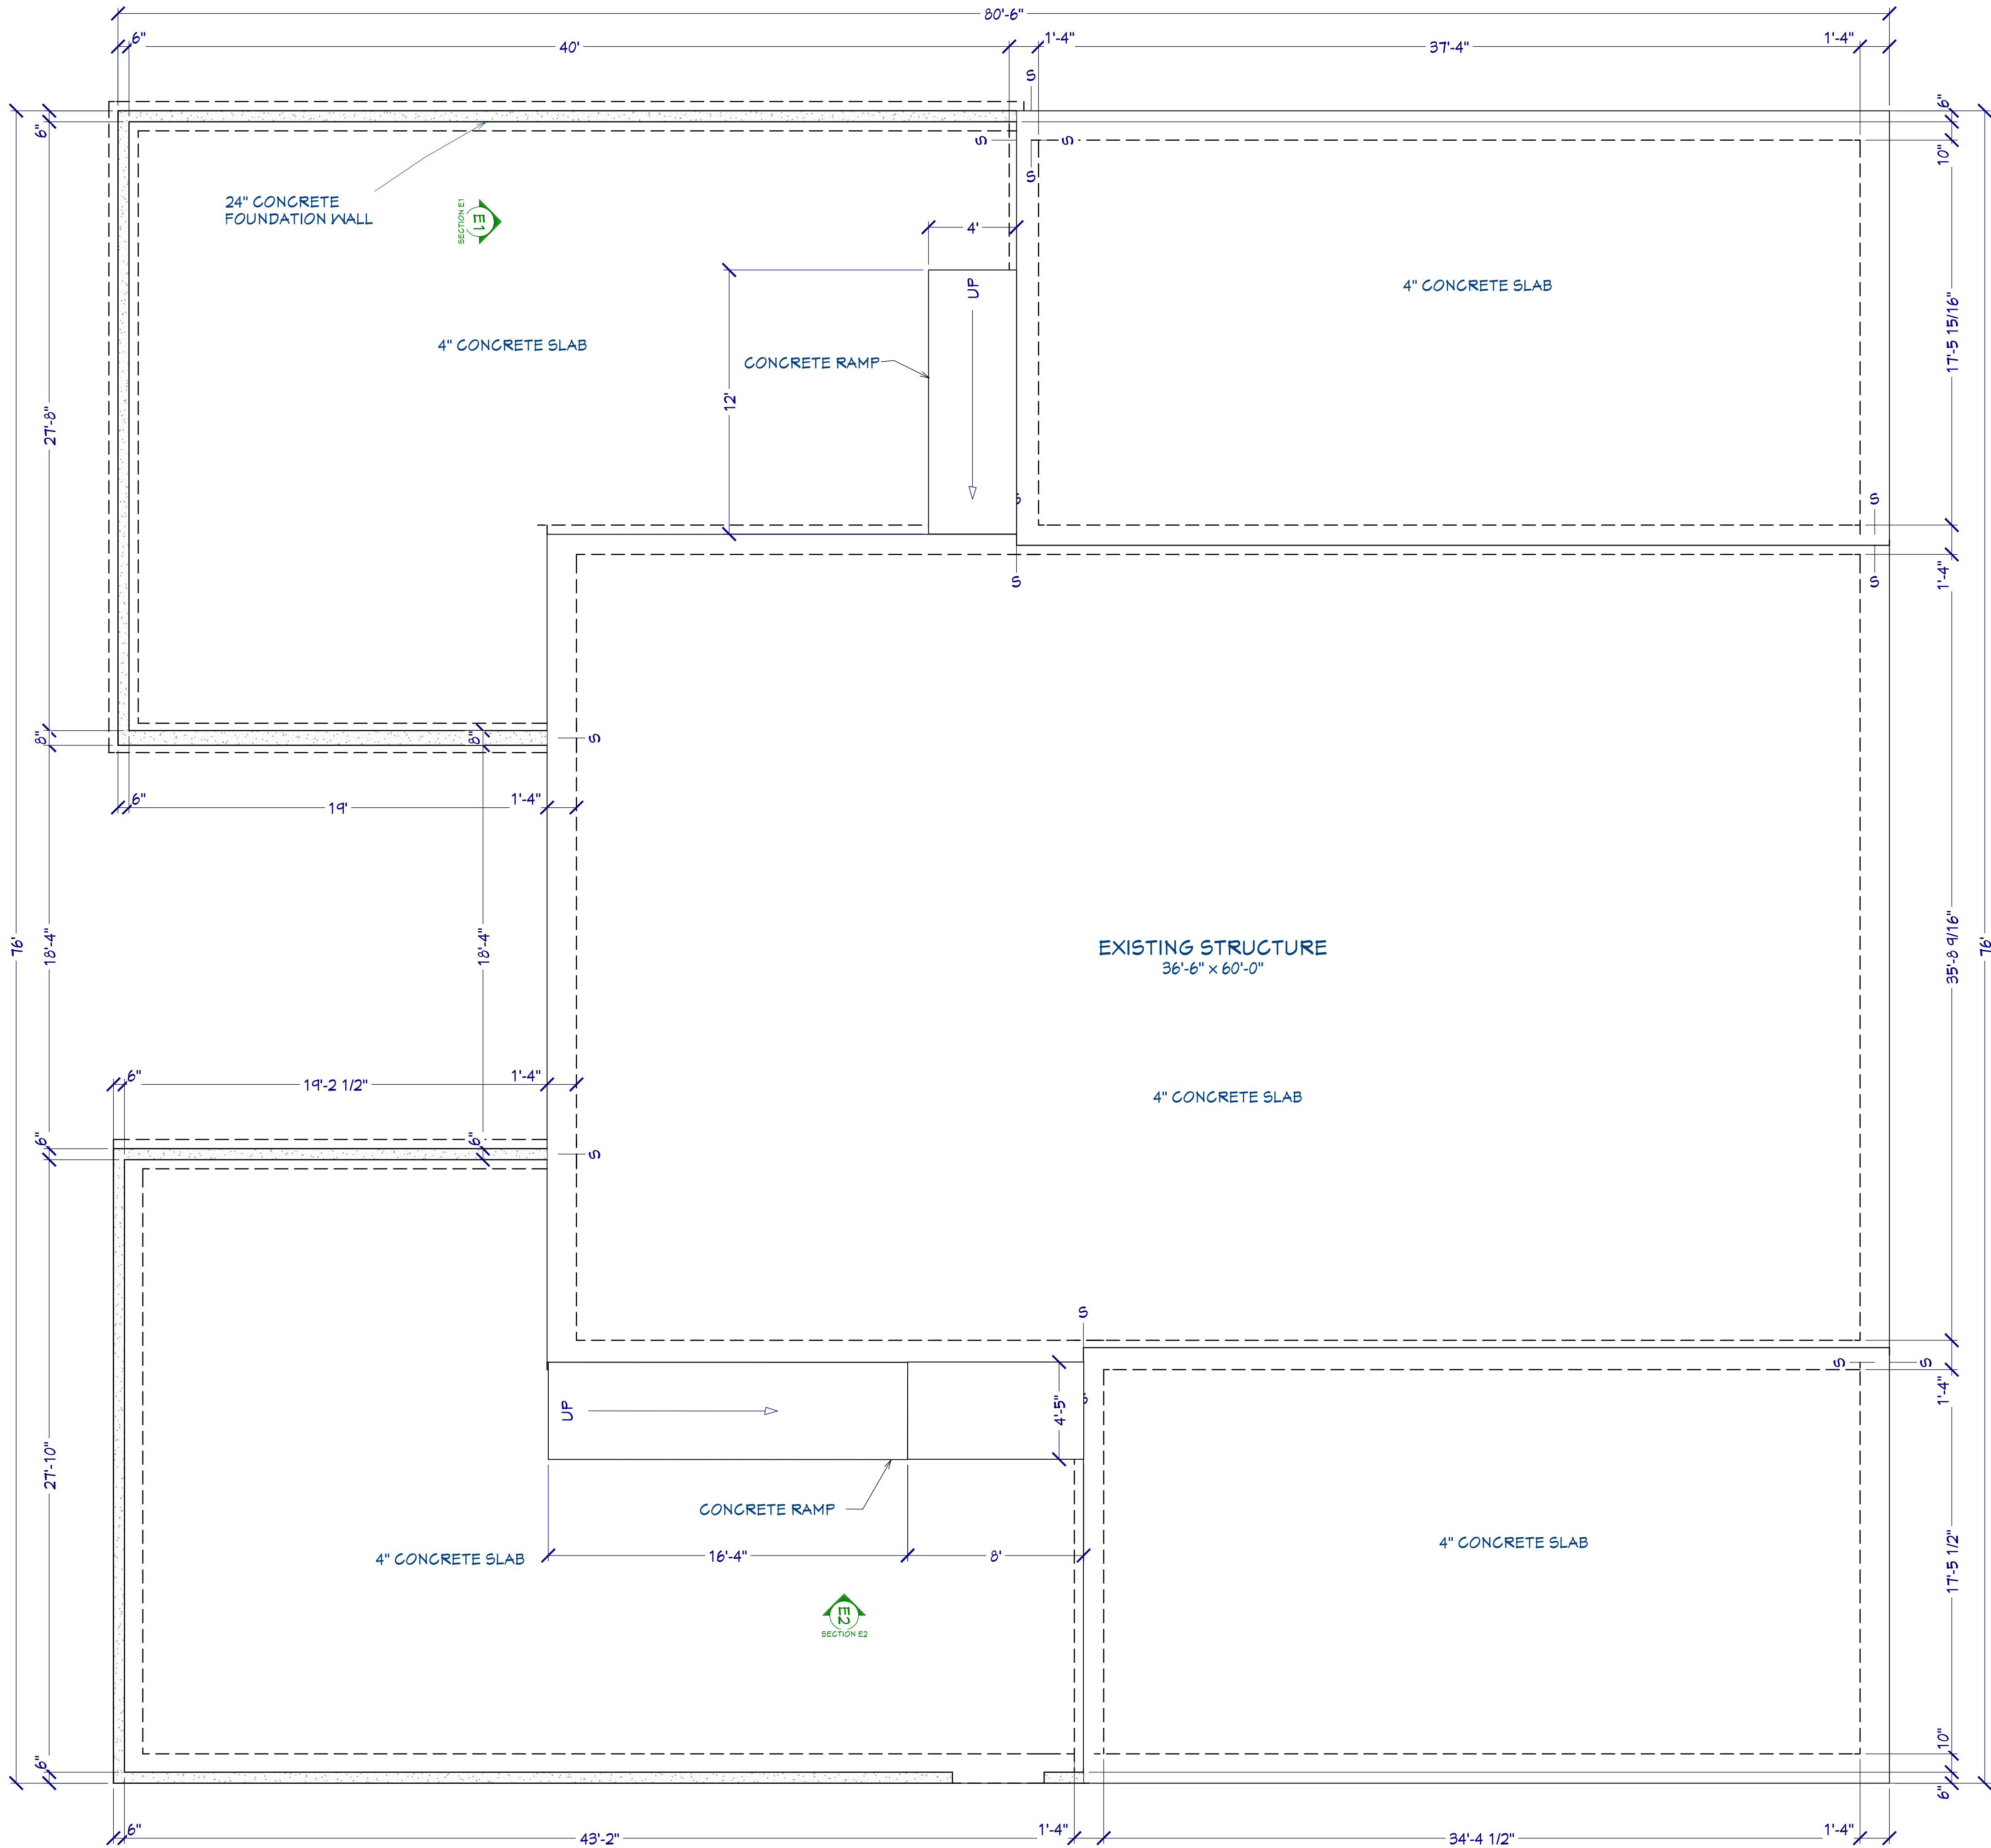

Foundation

REVISION TABLE		REVISION BY	DESCRIPTION
NUMBER	DATE		

The Body Shop Fitness Centers
Jim & Anita Smith
803 N. Whitley Dr.
Fruitland, ID 83614

FOUNDATION


ARCHITECTURAL DESIGN & CONSTRUCTION BY:

DATE:

1/15/15

SCALE:

SHEET:

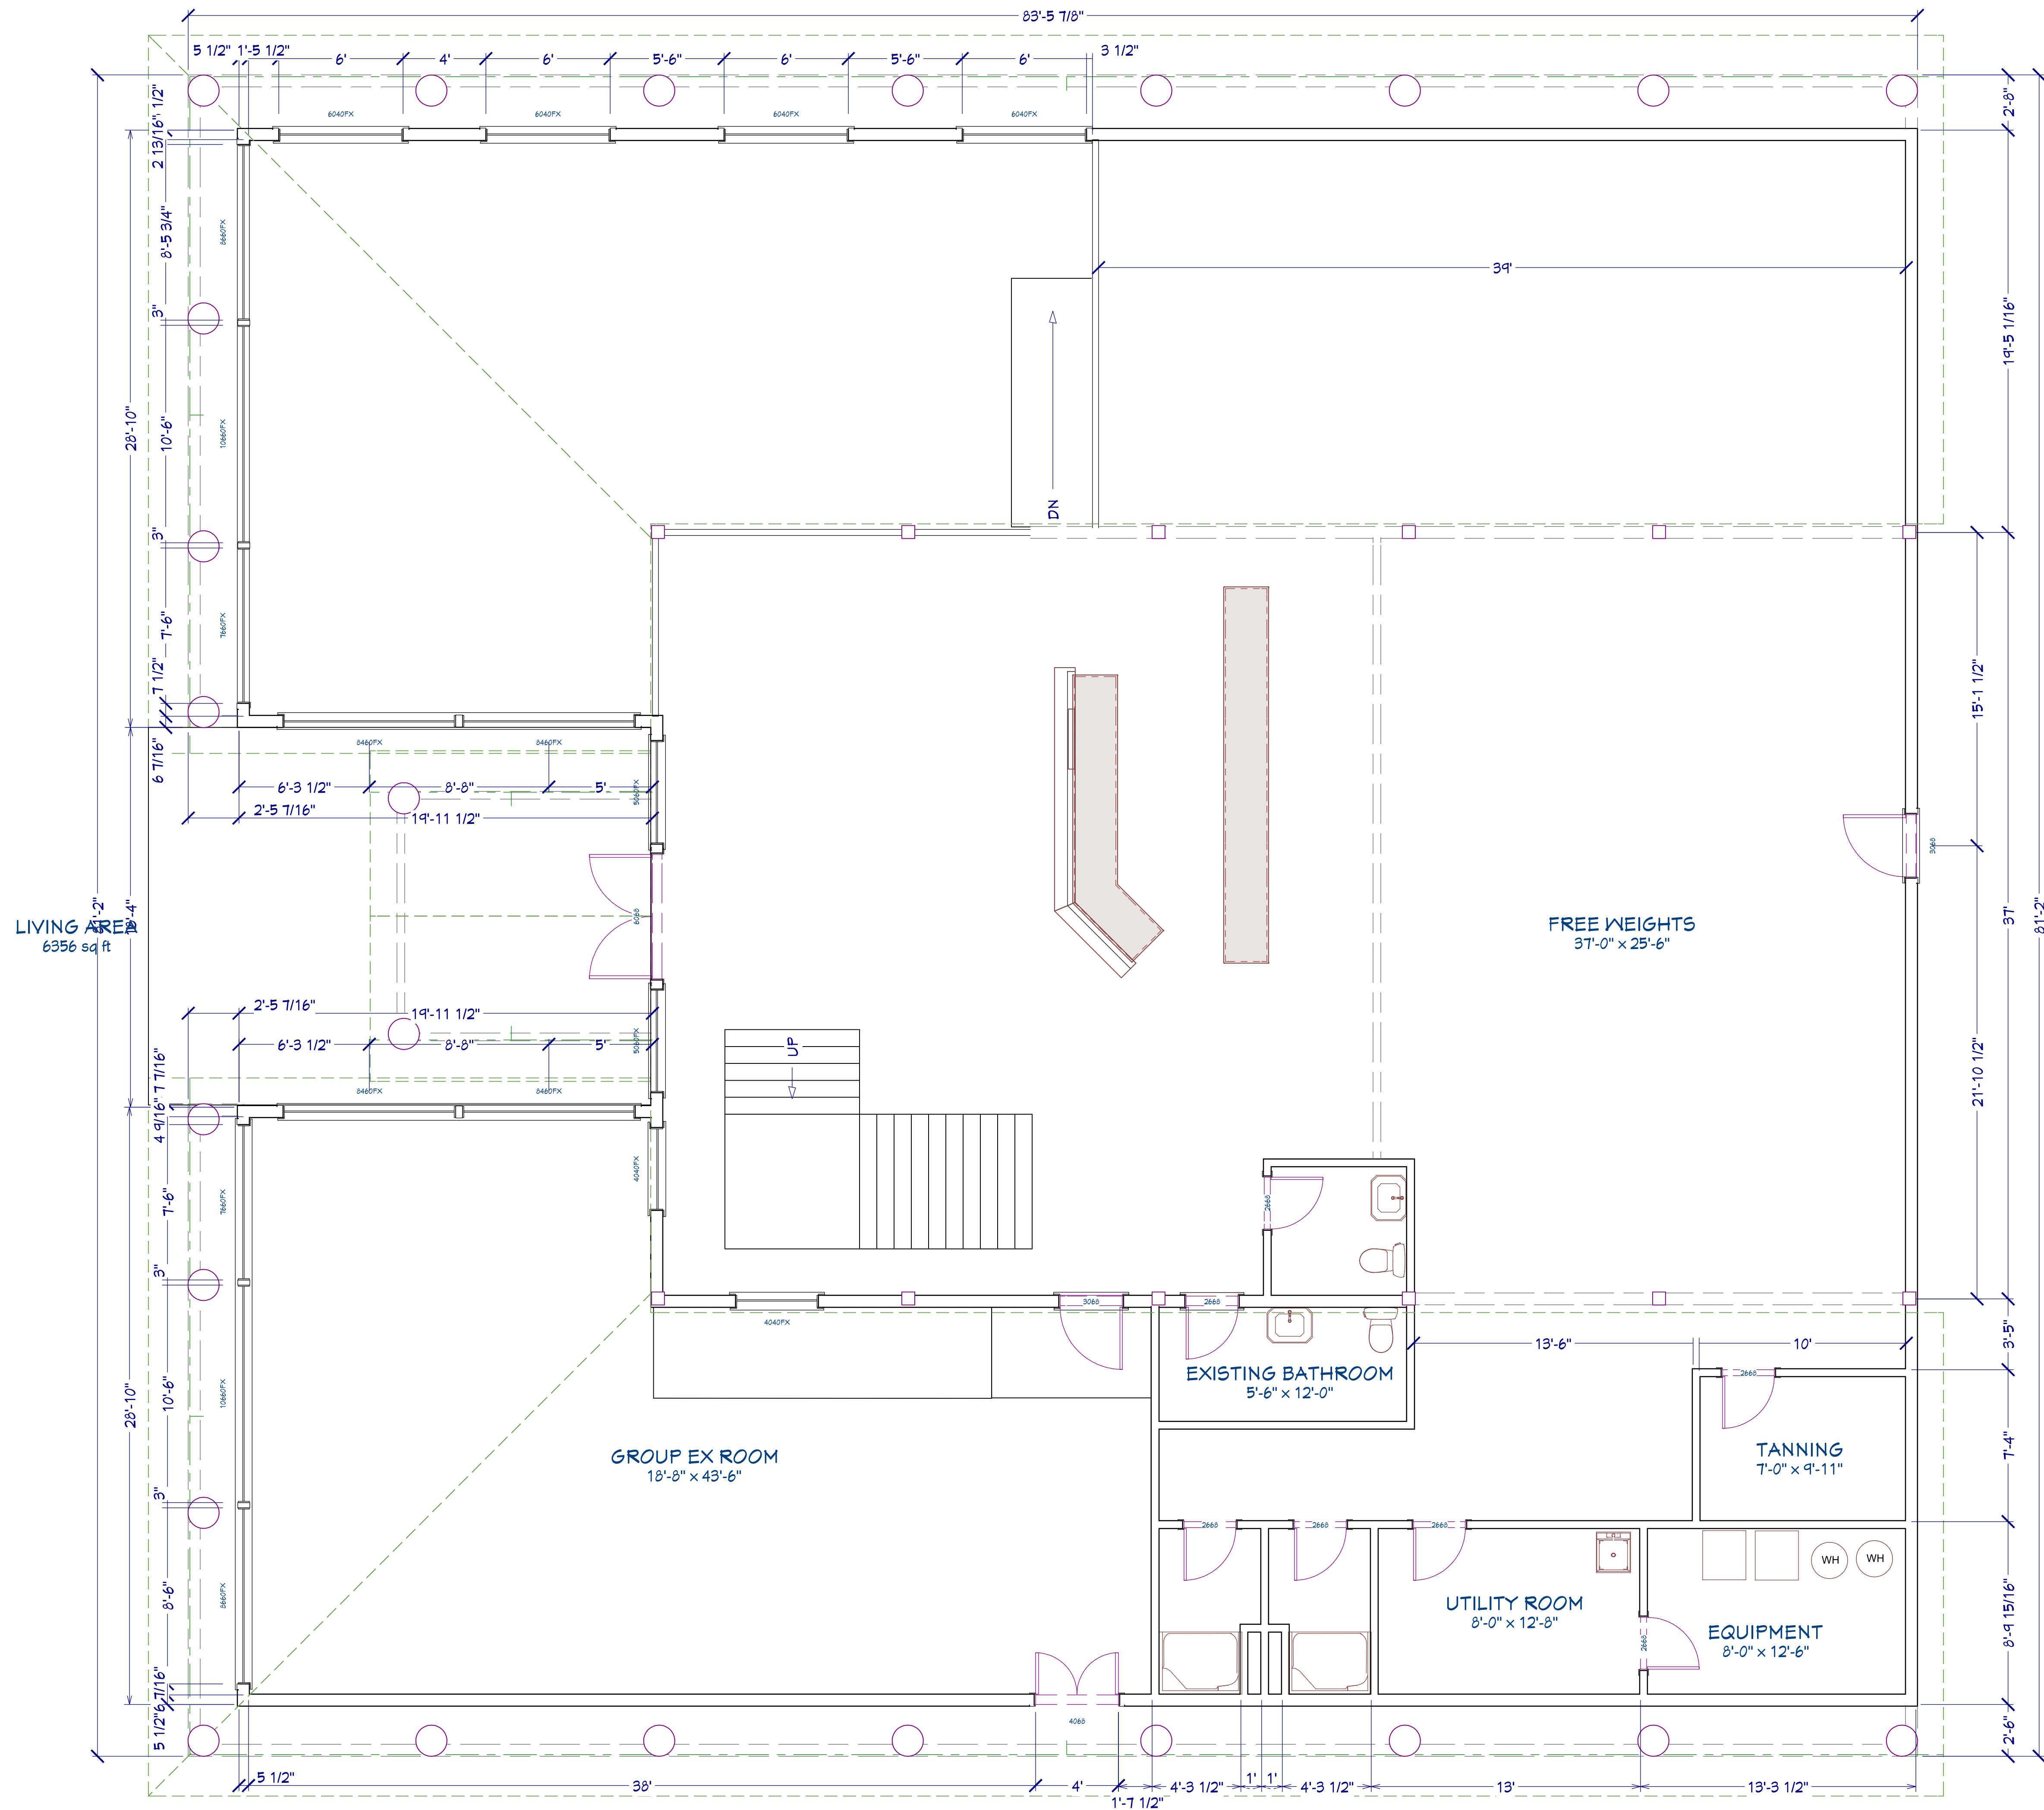

REVISION TABLE

NUMBER	DATE	REVISION	DESCRIPTION

The Body Shop Fitness Centers


Jim & Anita Smith

803 N. Whitley Dr.

Fruitland, ID 83619

MAIN FLOOR

ARCHITECTURAL DESIGN & CONSTRUCTION BY:

TIMBERLINE
BUILDING COMPANY


DATE:

1/15/15

SCALE:

SHEET:

5

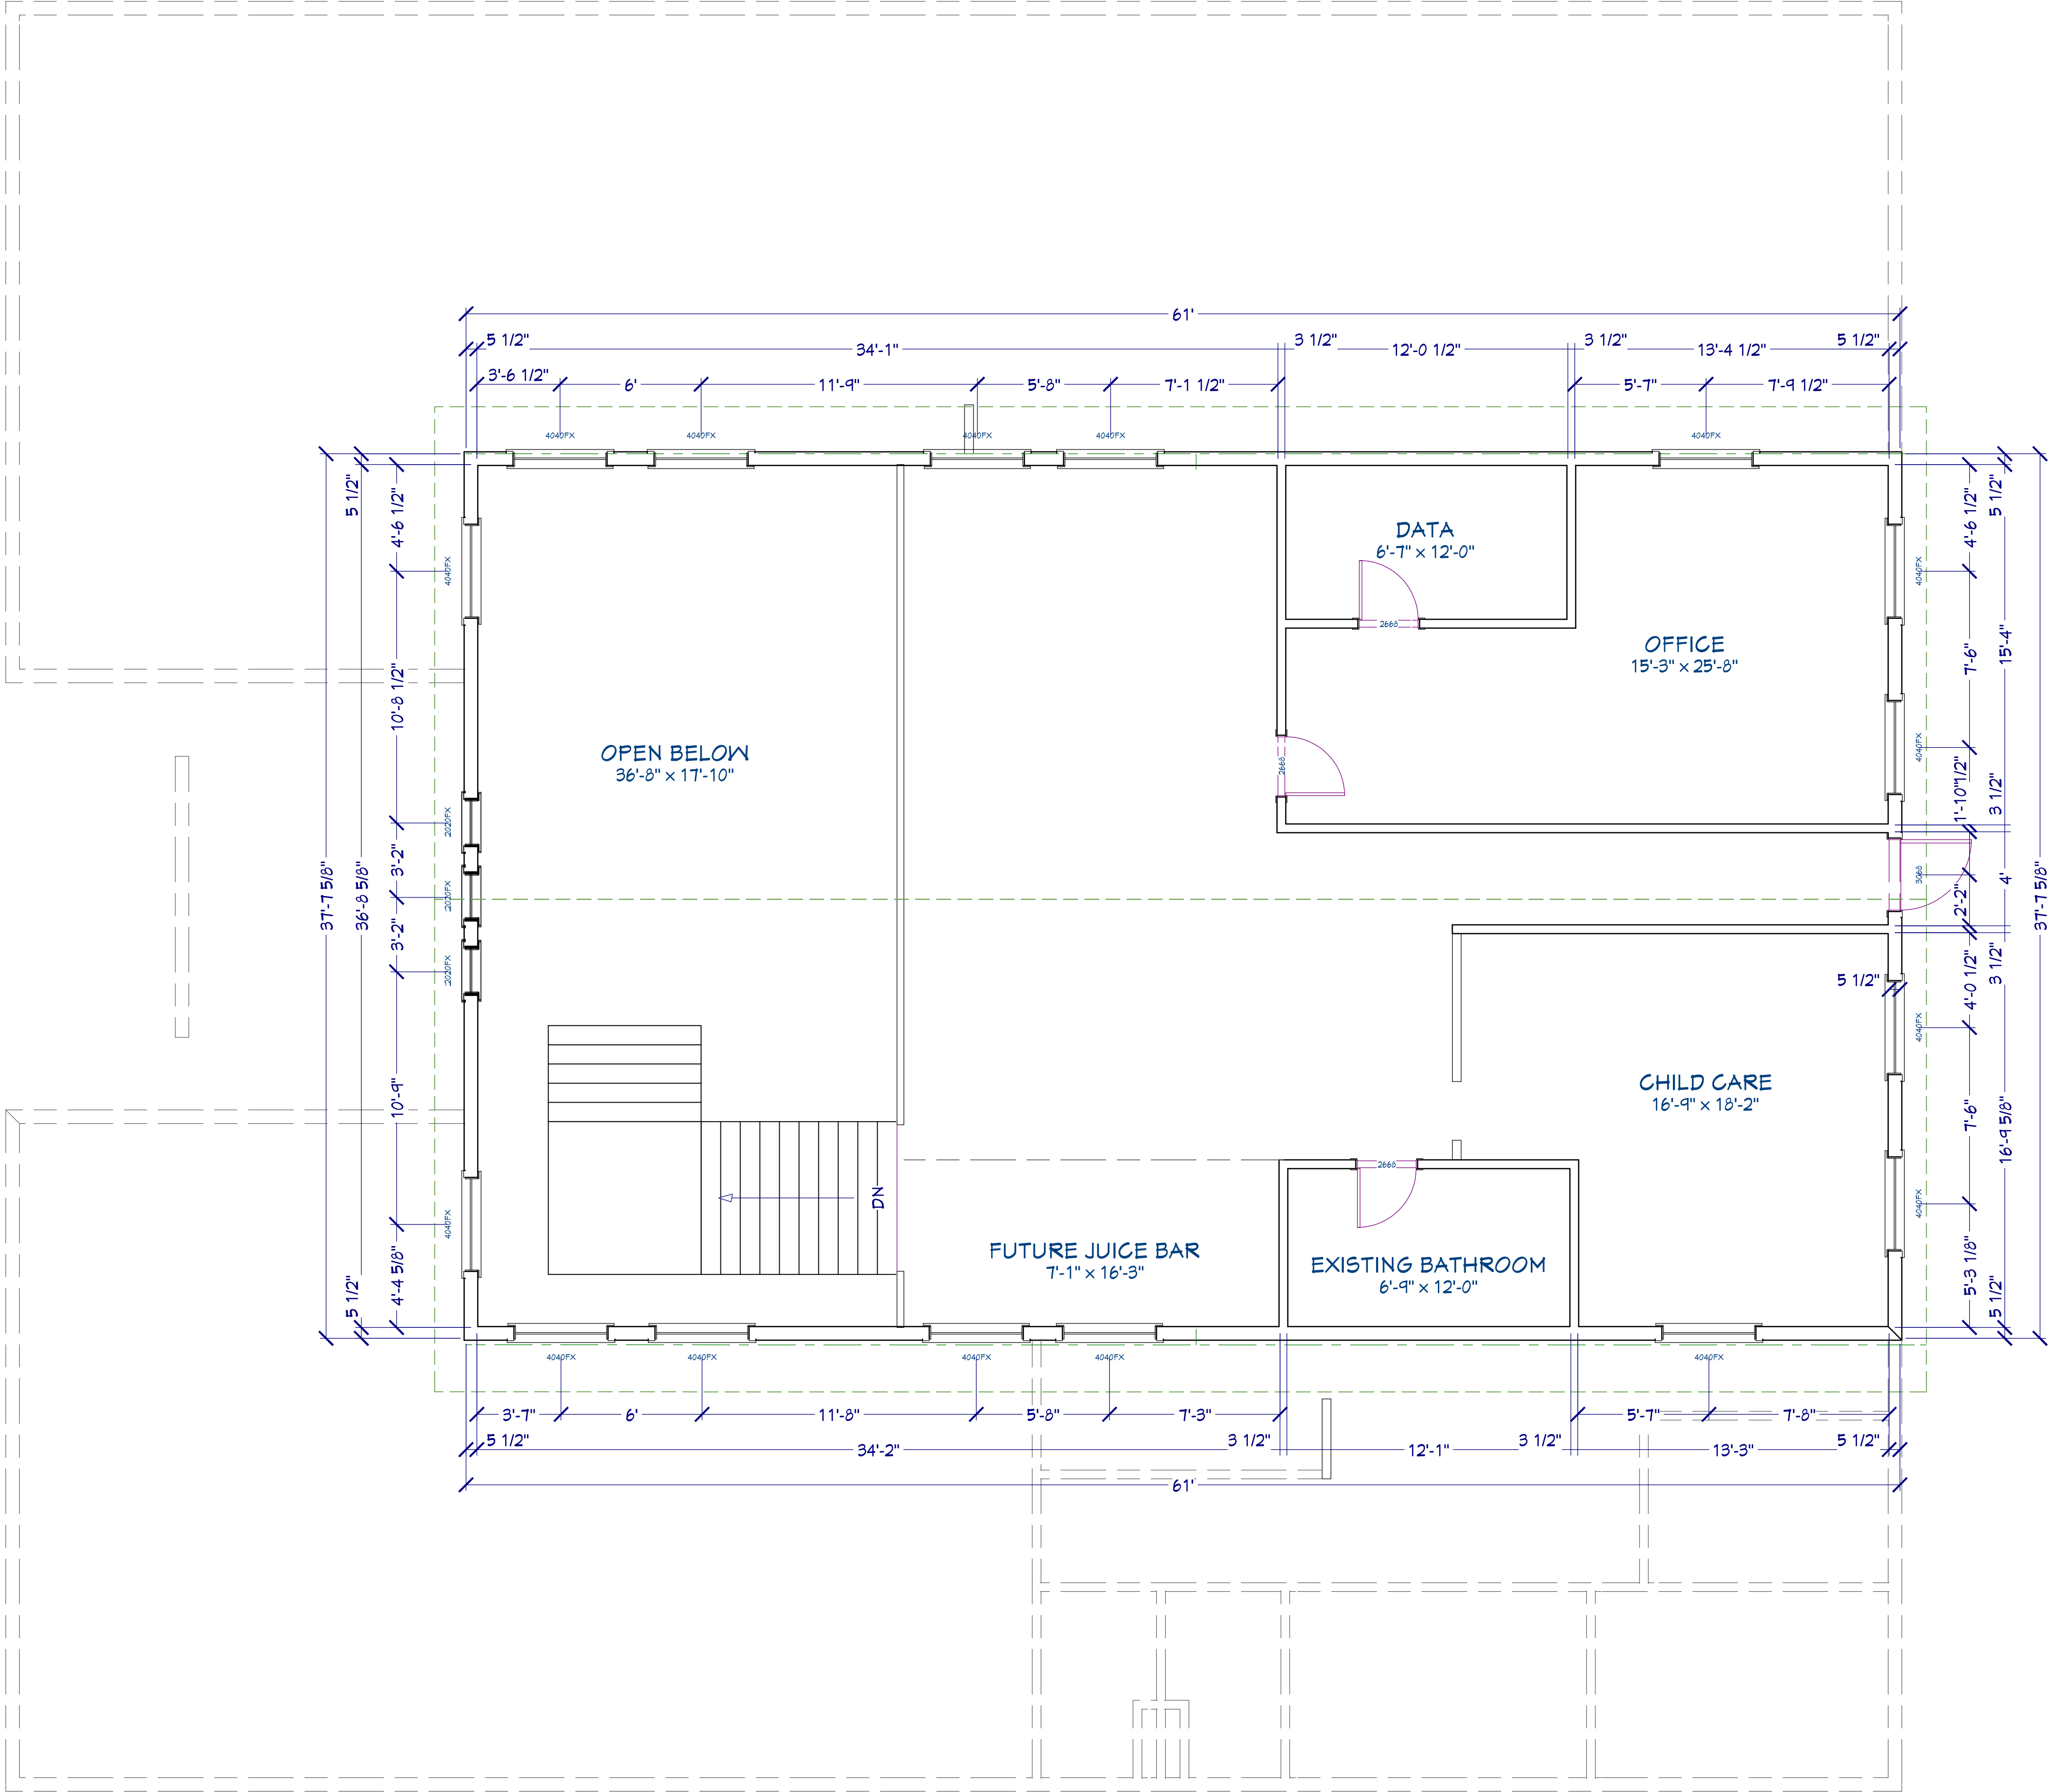

2nd Floor

REVISION TABLE		REVISION BY	DESCRIPTION
NUMBER	DATE		

The Body Shop Fitness Centers
Jim & Anita Smith
803 N. Whitley Dr.
Fruitland, ID 83614

UPPER FLOOR

ARCHITECTURAL DESIGN & CONSTRUCTION BY:

TIMBERLINE
BUILDING COMPANY

DATE:

1/15/15

SCALE:

SHEET:

6



SECTION E1



SECTION E2

REVISION TABLE		REVISION BY	DESCRIPTION
NUMBER	DATE		

The Body Shop Fitness Centers
Jim & Anita Smith
803 N. Whitley Dr.
Fruitland, ID 83619

CROSS SECTIONS

ARCHITECTURAL DESIGN & CONSTRUCTION BY:



TIMBERLINE
BUILDING COMPANY

DATE:
1/15/15

SCALE:

SHEET:
7